County of Henrico
Department of Public Works

Citizens Information Meeting

Woodman Road Extension

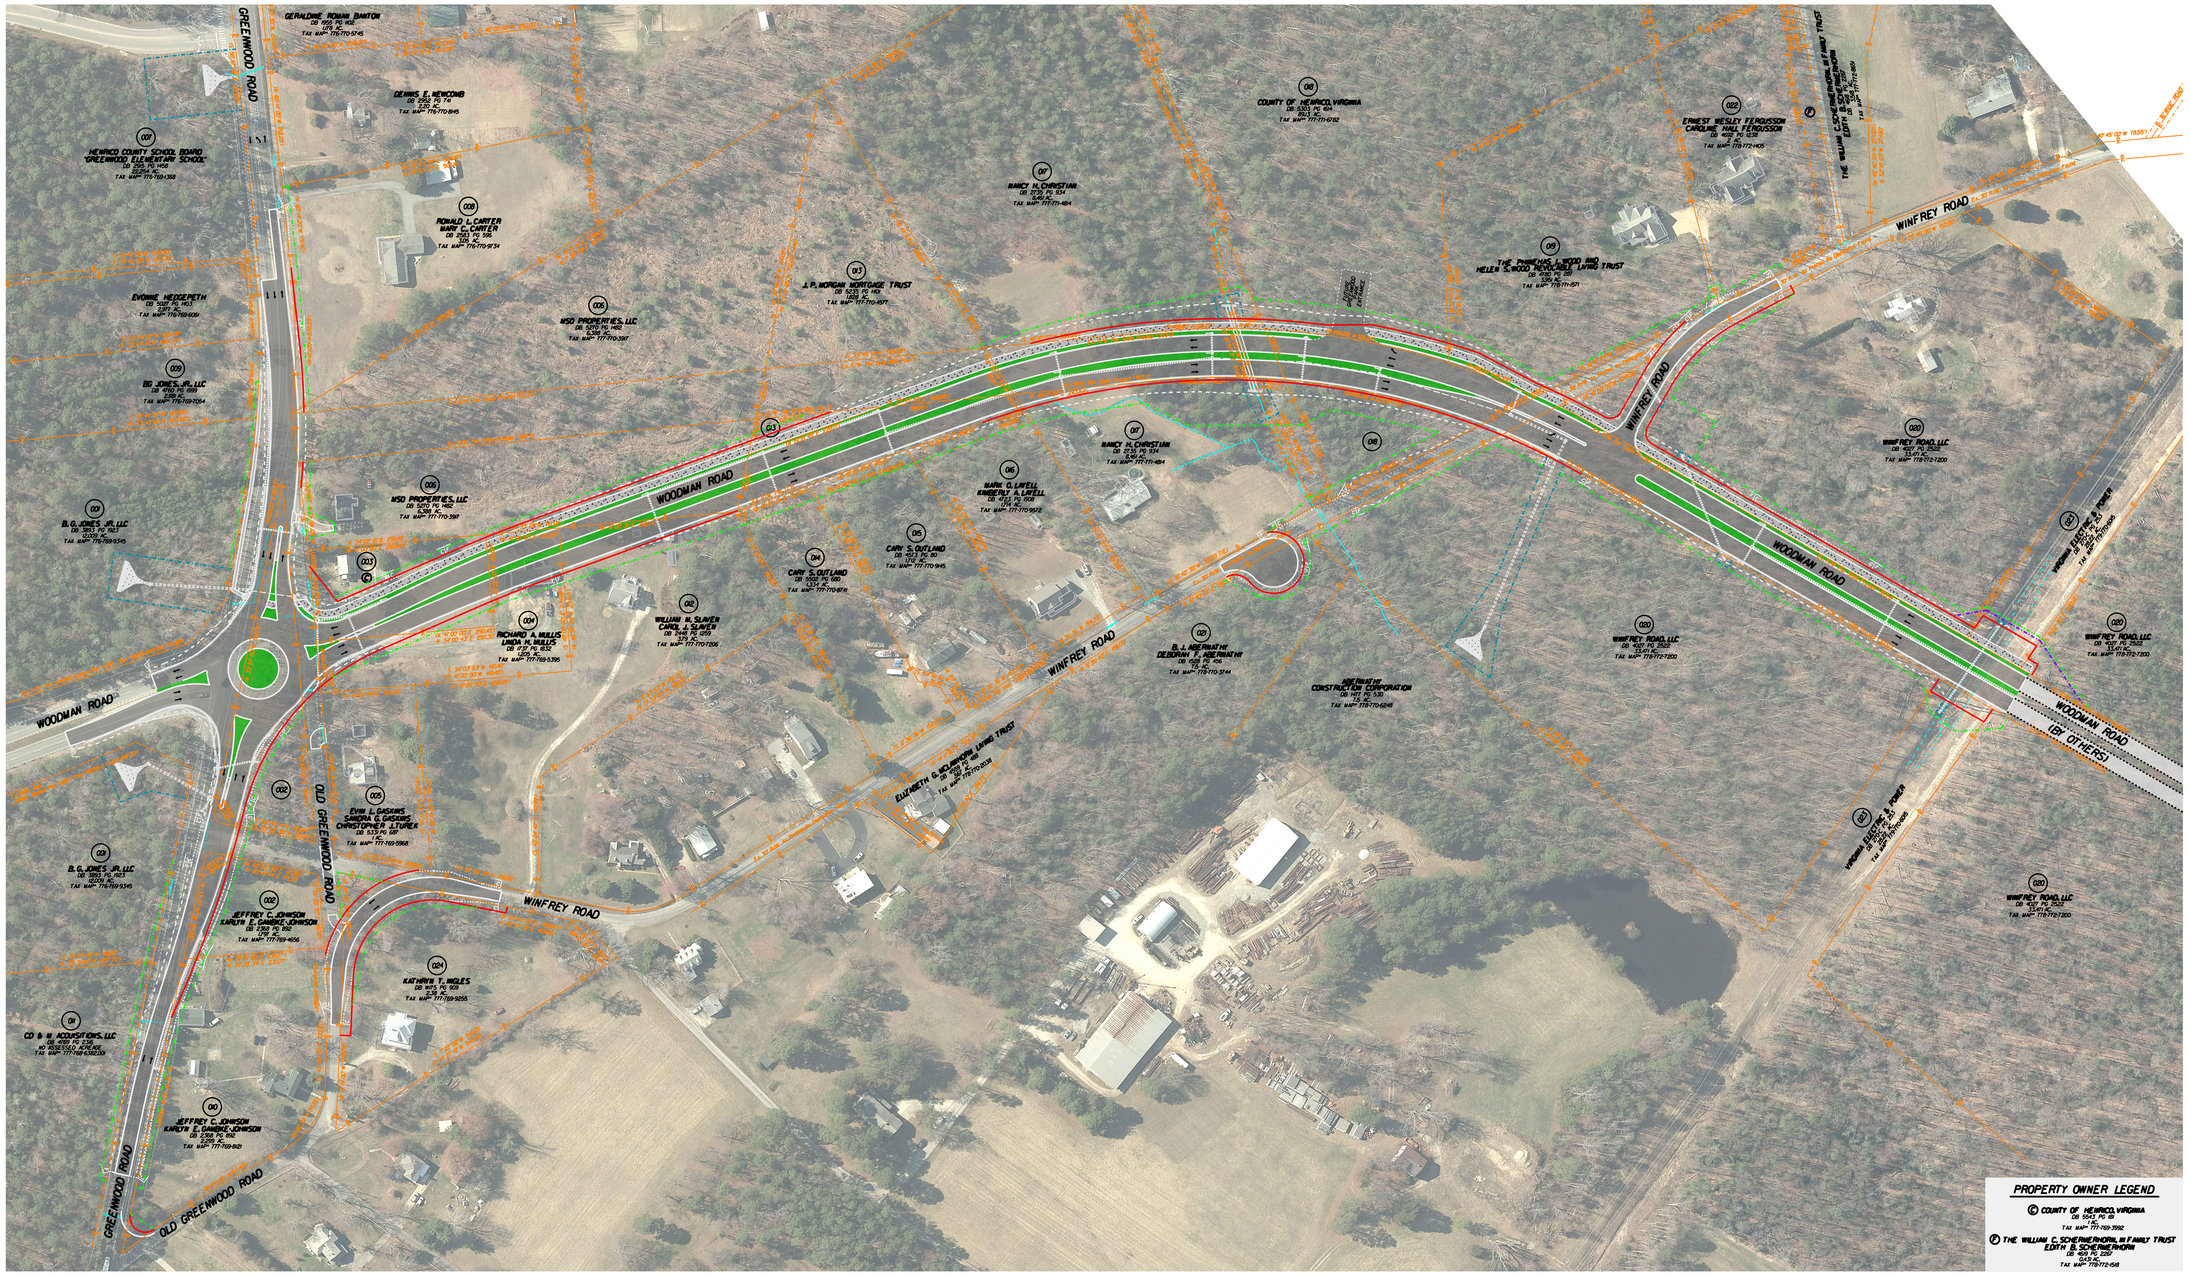

North Arrow & Scale

SCALE
0 50' 100' 150' 200'

Legend

- Proposed Design
- Proposed Limits of Construction - Cut
- Proposed Limits of Construction - Fill
- Proposed Pavement
- Proposed 12' Shared Use Path
- Proposed Sidewalk
- Proposed Green Space
- Existing Drainage Feature
- Existing Right of Way
- Existing Property Lines
- Proposed Right of Way
- Proposed Permanent Easement
- Proposed Permanent DPU Water Easement
- Proposed Temporary Construction Easement

Contact Information

Rob Tieman
Capital Projects Manager
Department of Public Works
800 Staples Mill Road
Henrico, Virginia 23273-0775

Comments may also be sent to:
xxx@VDOT.Virginia.gov

These plans are unfinished and unapproved and are not to be used for any type of construction or the acquisition of right of way. Additional construction, permanent and utility easements may be required beyond the proposed right-of-way shown on these plans.