County of Henrico
Department of Public Works

Citizen Information Meeting
Sadler Road (Board 1)

Project Location

Henrico County Va.

North Arrow & Scale

N

SCALE
0 40' 80'

Legend

- Proposed Road and Shared Use Path
- Gravel Drive
- Concrete
- Grass Median
- Truck Apron at Roundabout
- Existing Property Line
- Grass Pavers
- Proposed Limits of Construction - Cut
- Proposed Limits of Construction - Fill
- Proposed Guardrail
- Existing Right of Way
- Proposed Right of Way Line
- Proposed Permanent Drainage Easement
- Proposed Temp. Construction Easement
- Proposed Utility Easement
- Proposed Permanent Sightline Easement
- Proposed Permanent Retaining Wall Easement
- Proposed Property Acquisition Line

Sadler Road
Henrico County, Virginia

County Project Number 06111
State Project Number 9999-043-194, PE-101, RW-201, C-501
Federal Project Number STP-5128(326)

These plans are unfinished and unapproved and are not to be used for any type of construction or the acquisition of right of way. Additional easements for utility relocations, construction and permanent may be required beyond the proposed right-of-way shown on these plans.
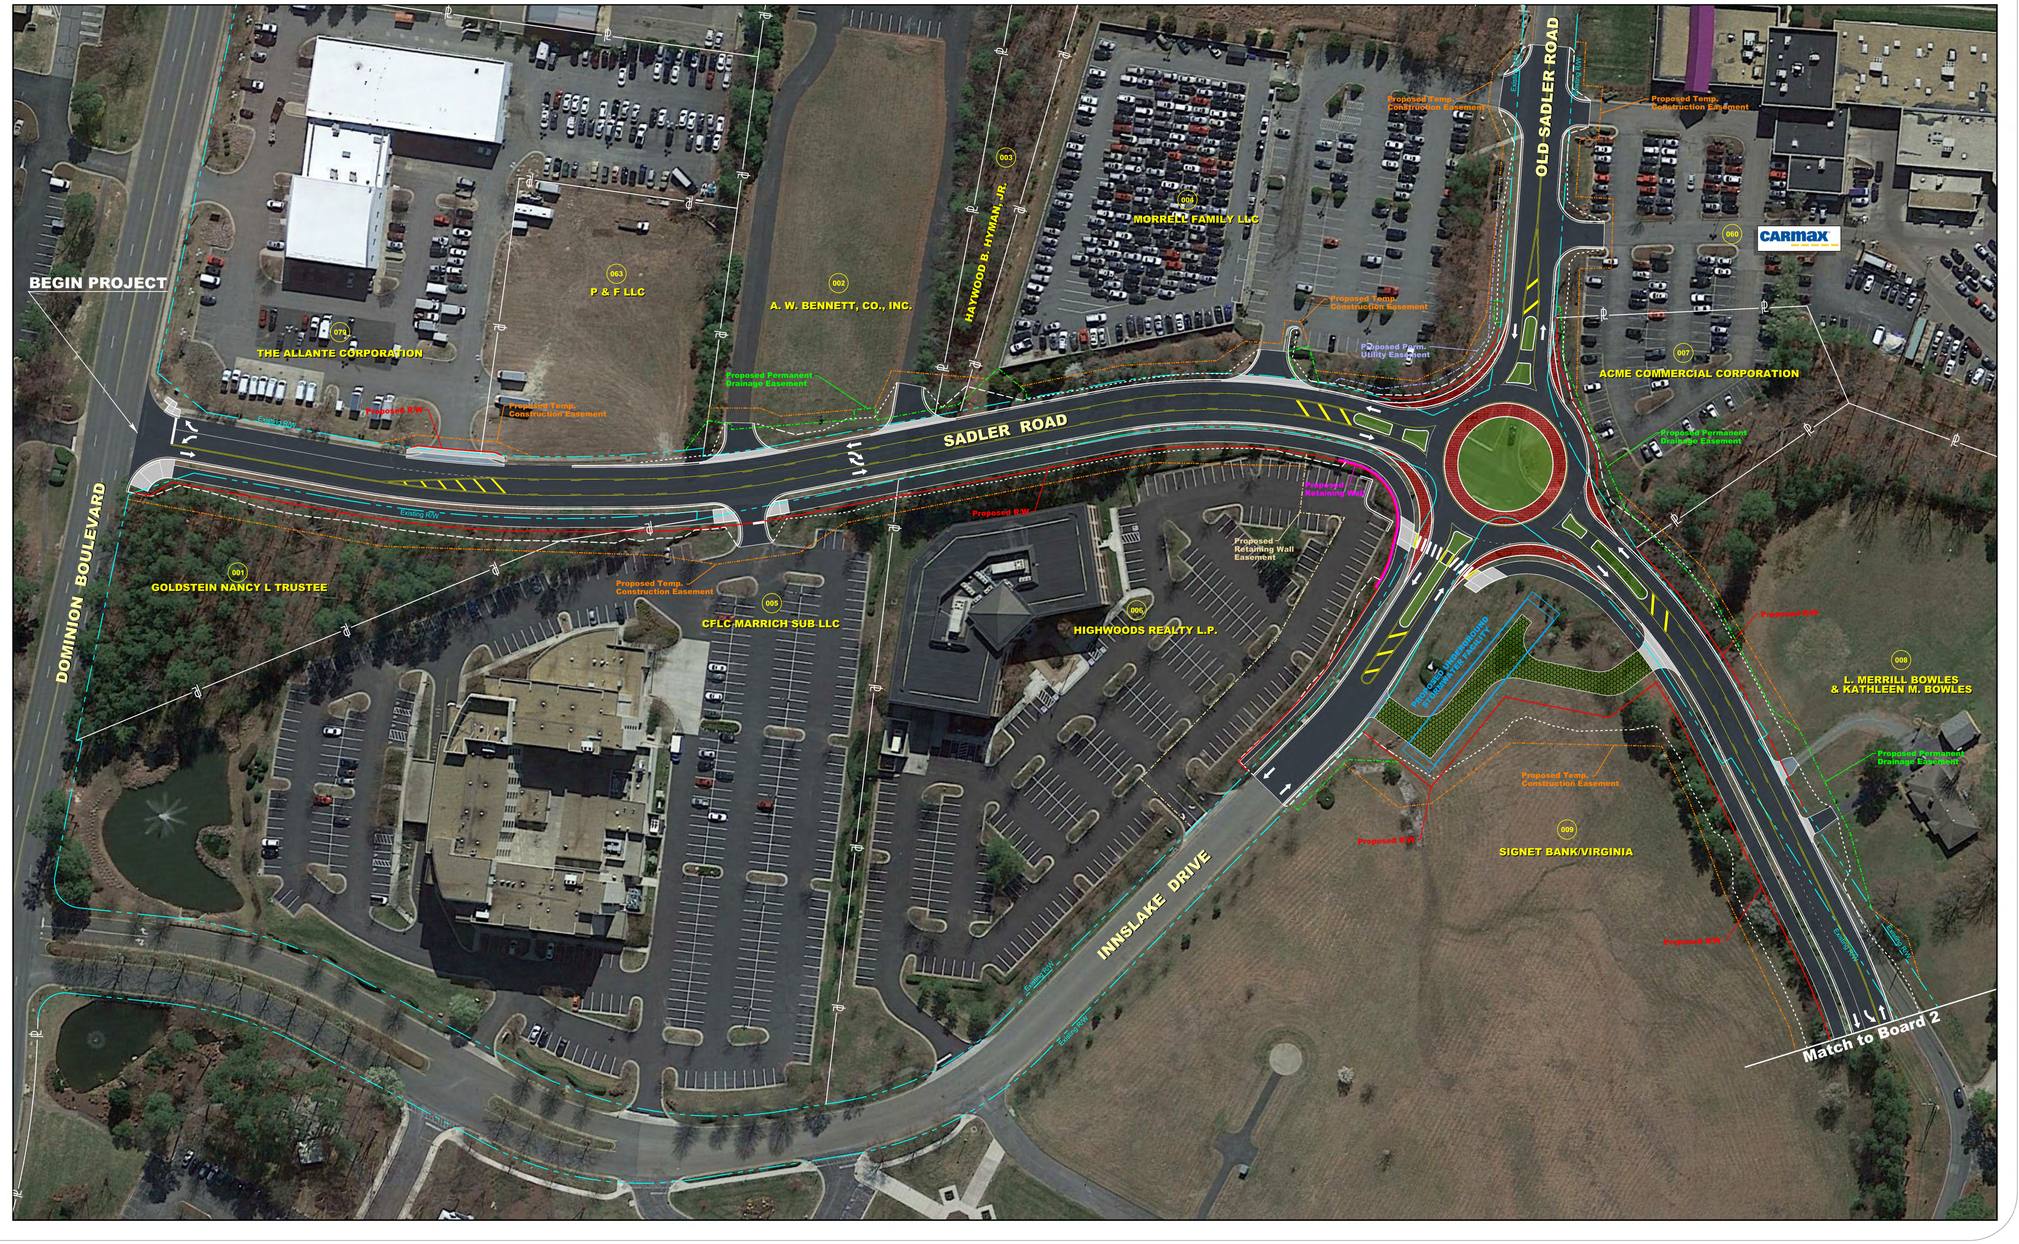
Imagery Courtesy of Google Earth.