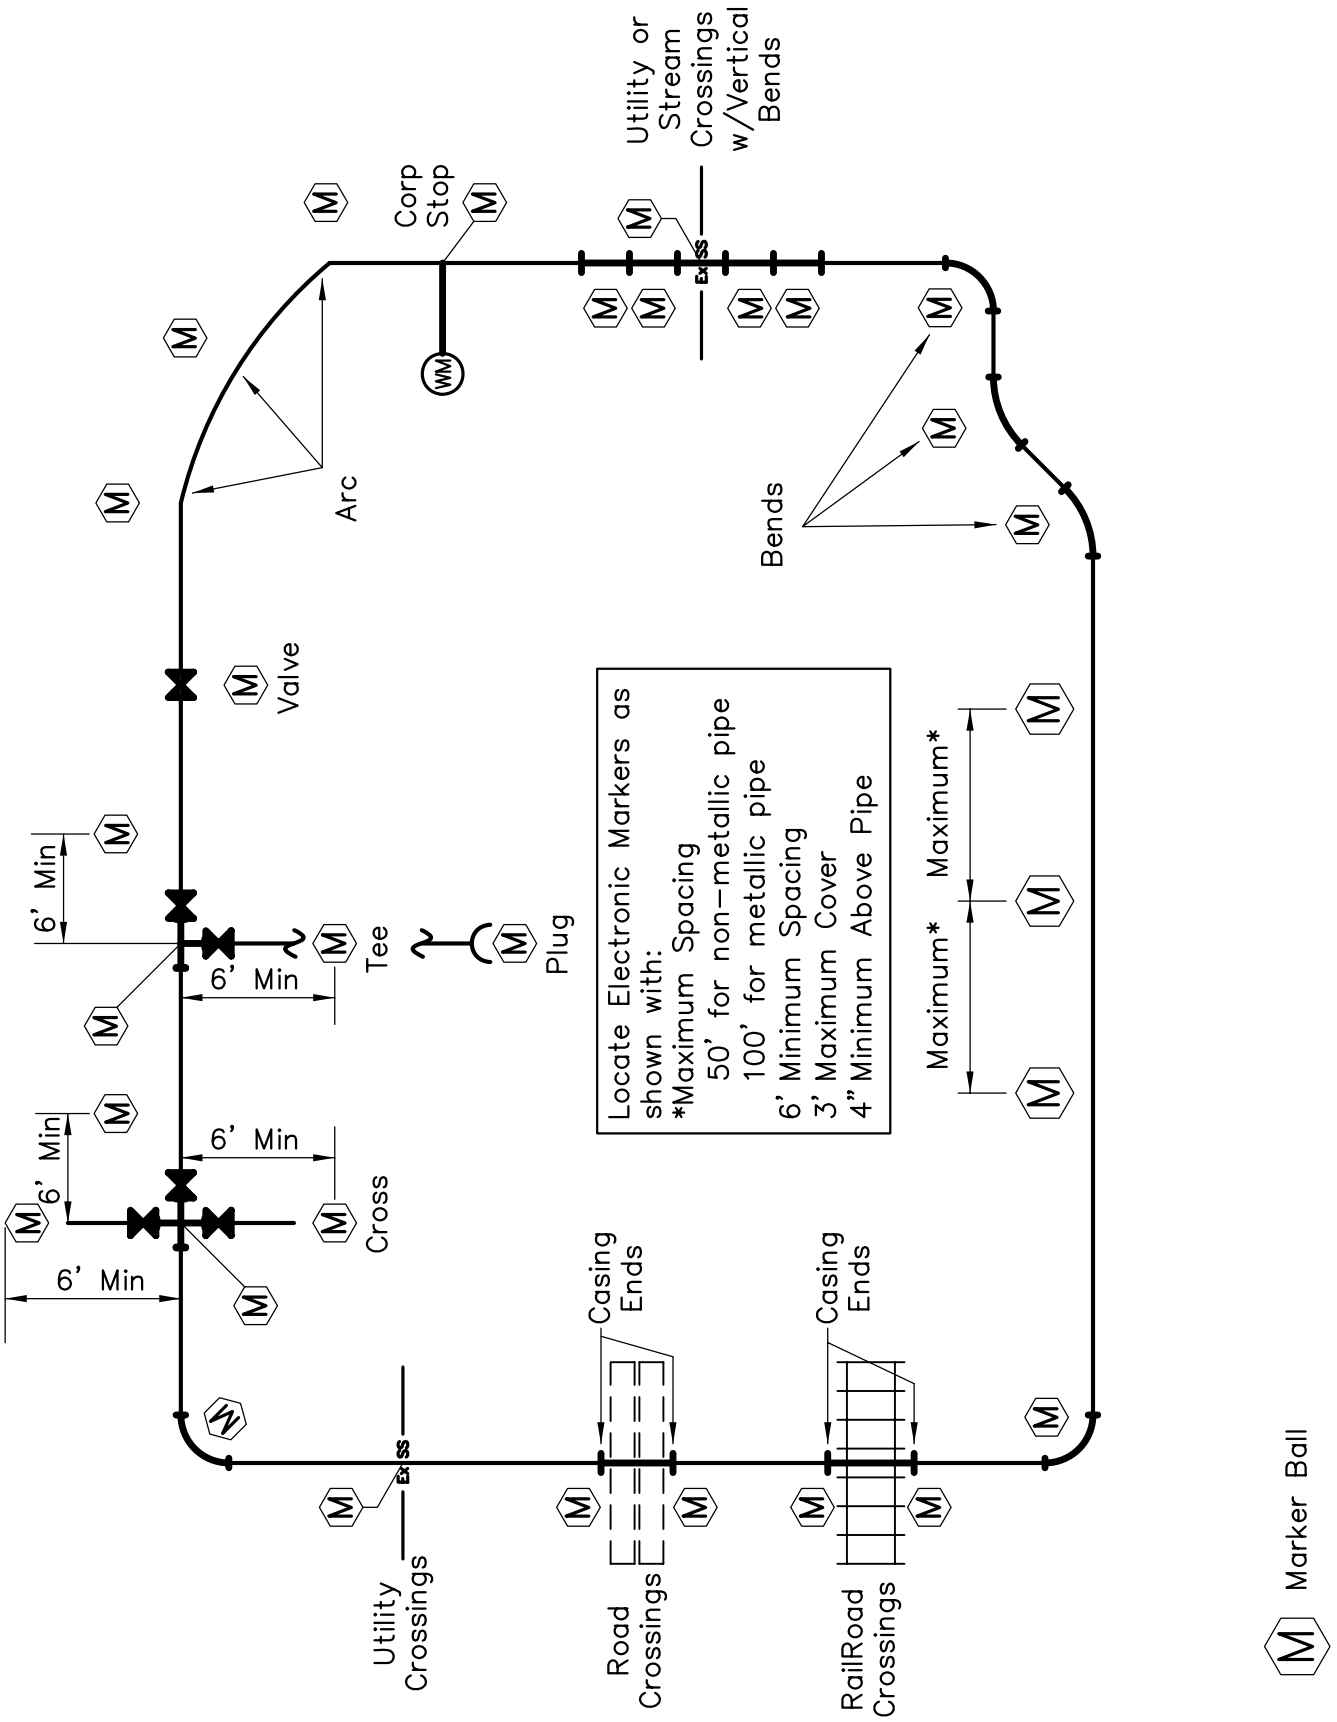

REVISIONS		DRWG. NO.
06/20/2014	ELECTRONIC MARKER PLACEMENT DETAIL FOR WATER MAINS & SEWER FORCE MAINS	D-740